VENT FOR GALV

___ Nº D/L Gate Required
Posts 100 x 100mm SHS
Frame 60 x 40mm RHS
Ø20mm Hinges/Eyebolts
Standard Slide Latch Included
Option Bolt-On Drop Bolts

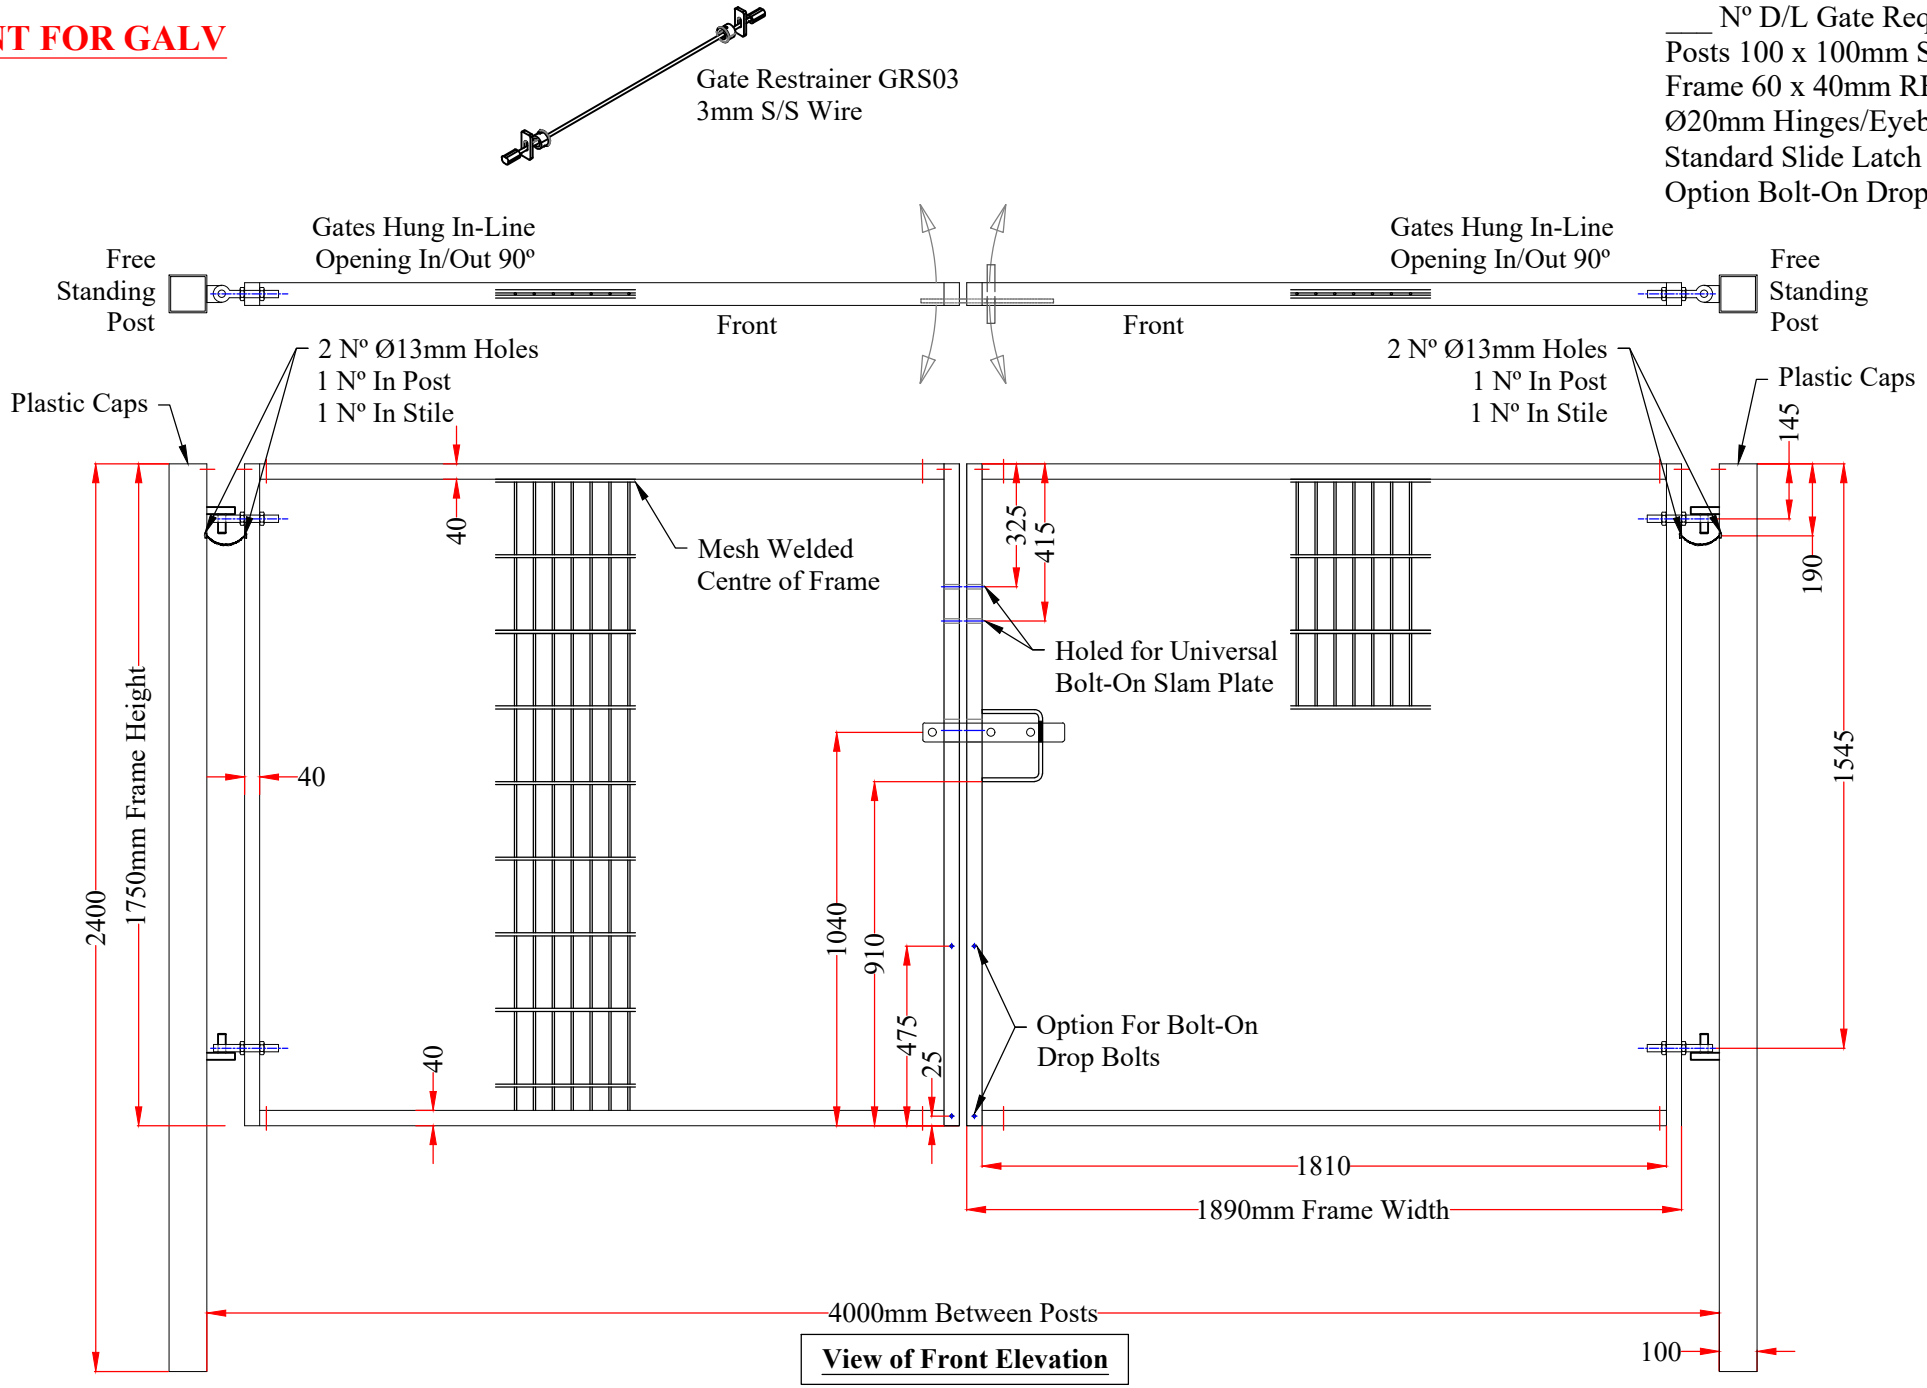

View of Front Elevation

CLA	Tel: 0121 272 1777 email: sales@ clafabrications.co.uk web: www.clafabrications.co.uk	1.8 x 4.0m Wide Twin Wire Stock Gates Finished: TBC	Customer Approval Signed..... Dated.....	W
		Page 1 of 1		